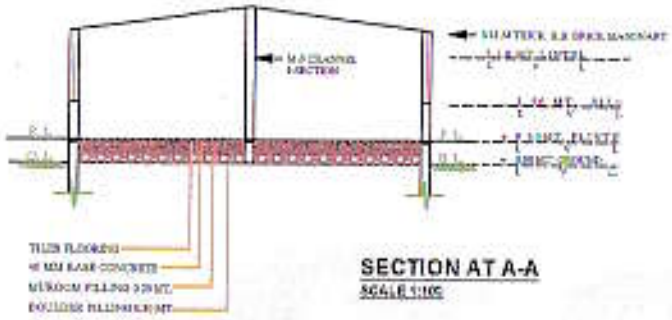

SECTION AT A-A
SCALE 1:100

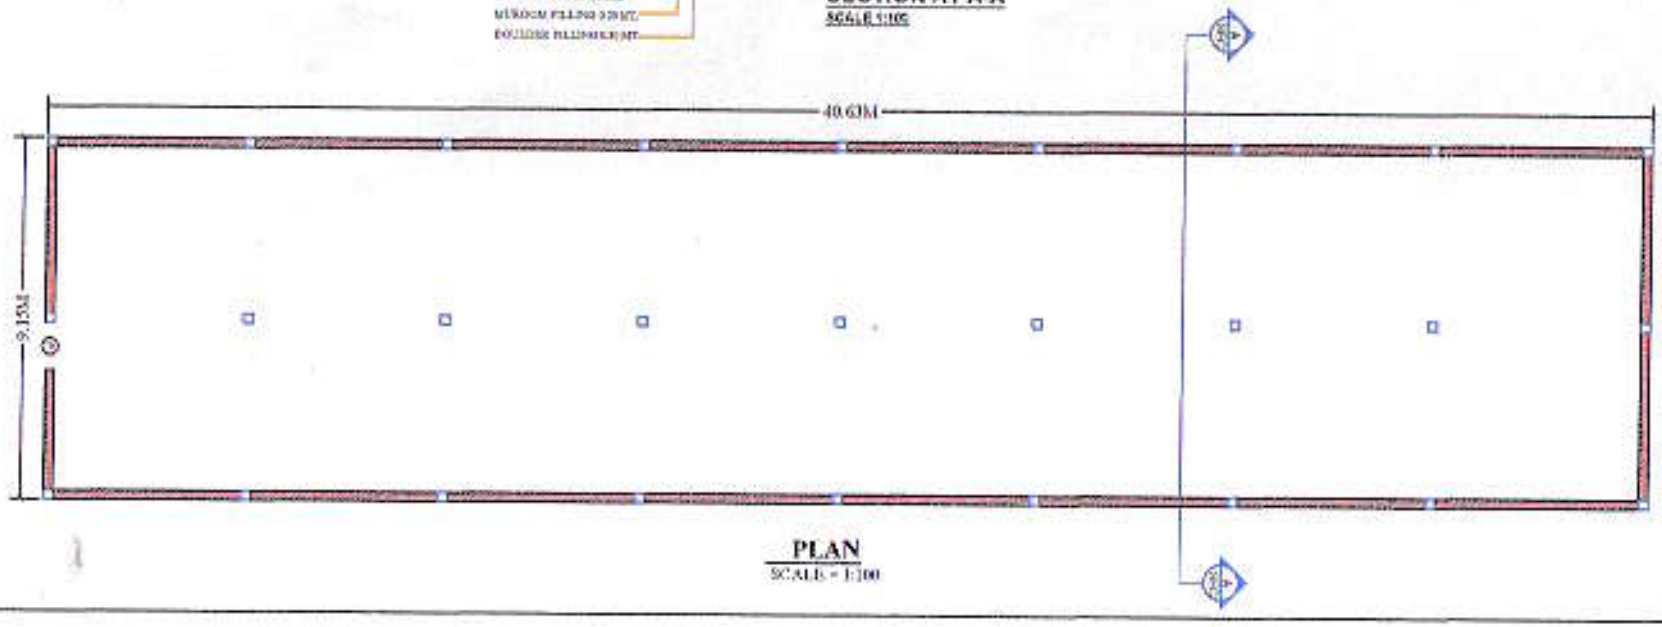

PLAN
SCALE = 1:100

PROPOSED POULTRY FARM SHED
ON SEWARTU SHETKARI
PRODUCER COMPANY LIMITED ,
AT-BHAGI, POST- DEORI
,TAH-DEORI , DIST-GONDIA, GN ,
GAT NO. 222,
PLOT AREA :- 371.74 Sq.Mt

AREA STATEMENT :-

BUILT AREA	371.74 SQ.MT.

OPENING SCHEDULE

SR.NO.	DOOR SIZE	DOOR DESCRIPTION
1	1.200X2.10	FULLY PANEL DOOR
2	0.900X2.10	FULLY PANEL DOOR
3	0.750X2.10	FULLY PANEL DOOR
4	1.800X1.80	FULLY GLAZED WINDOW
5	1.200X1.20	FULLY GLAZED WINDOW
6	0.450X0.60	LOUVRED GLASS VENT.

APLICANT'S SIGN

ENGINEERE'S SIGN

VINOD P. GABHANE
DEORI

NPGUS/R/2021/APL/00004